


NOTE: THIS DRAWING IS SOLELY THE PROPERTY OF MCMURTRIE CONSULTING ENGINEERS PTY LTD. THE INFORMATION CONTAINED IS NOT TO BE DISCLOSED, REPRODUCED OR COPIED IN WHOLE OR PART WITHOUT WRITTEN APPROVAL FROM MCMURTRIE CONSULTING ENGINEERS PTY LTD.

ISSUED FOR CONSTRUCTION

DRAWING SCALE

 

ISSUE/REVISION

ISSUE	REV	DATE	DES	DESCRIPTION
INFO	A	17.07.25	RN	ISSUED FOR INFORMATION
IFC	B	25.07.25	PL	ISSUED FOR CONSTRUCTION

PROJECT MANAGEMENT

THIS DOCUMENT IS UNCONTROLLED AND IS NOT TO BE USED FOR CONSTRUCTION UNTIL THIS NOTE IS REMOVED AND A DIGITAL SIGNATURE PROVIDED IN ITS PLACE

RPEQ CERTIFICATION		
RN	MV	
DESIGNER	CHECKED	APPROVED
INTERNAL PROJECT NO.		R0122324
DATUM	SURVEY	



McMurtrie Consulting Engineers

ROCKHAMPTON | BUNDABERG
PH (07) 4921 1780 |mail@mcmengineers.com |MCMENGINEERS.COM

PROJECT IDENTIFIER

CLIENT BANANA SHIRE COUNCIL
PROJECT MAGAVALIS NETBALL COURTS RESURFACING
TITLE

TITLE SHEET

DRAWING NUMBER
R0122324-3001

REVISION
B

MAGAVALIS NETBALL COURTS RESTORATION

VALENTINE PLAINS ROAD, BILOELA

Engineering
Reimagined.

SHEET LIST		
DRAWING NO	TITLE	REVISION
R0122324 - 3001	TITLE SHEET	B
R0122324 - 3002	GRADING AND GENERAL ARRANGEMENT	B
R0122324 - 3003	CROSS SECTIONS OPTION 3 SHEET - 1	B
R0122324 - 3004	CROSS SECTIONS OPTION 3 SHEET - 2	B
R0122324 - 3005	CROSS SECTIONS OPTION 3 SHEET - 3	B

GENERAL NOTES

- ALL DRAWINGS ARE REDUCED TO A3 SHEET SIZE FOR PLOTTING PURPOSES FROM A1 SHEET SIZE ELECTRONIC CAD DRAWING FILES.
- REFERENCE TO THE THE FOLLOWING AUSTRALIAN STANDARDS. (AS 1100.101 - GENERAL PRINCIPALS AND AS 1100.401 - ENGINEERING AND SURVEYING)
- DO NOT SCALE FROM DRAWINGS, IF IN DOUBT OBTAIN DIMENSIONS FROM THE ELECTRONIC DRAWING FILE. ALL DRAWINGS SHALL BE CONSTRUCTED AS DIMENSIONED. UNDER NO CIRCUMSTANCES IS A DRAWING TO BE SCALED FROM FOR CONSTRUCTION PURPOSES. A1 SHEET SIZE ELECTRONIC CAD DRAWING FILES ARE AVAILABLE UPON REQUEST.
- ALL DRAWINGS ARE TO BE READ IN CONJUNCTION WITH ALL ASSOCIATED RELEVANT DRAWINGS IN THE PLAN SET AND SPECIFICATIONS.
- ALL DIMENSIONS ARE IN METRES UNLESS SHOWN OTHERWISE.
- THE LOCATION OF SERVICES ARE INDICATIVE ONLY.
- HORIZONTAL DATUM IS GDA2020 AND ALL LEVELS ARE AHD.
- CONTOURS PROVIDED ARE FROM DTM WITH VERTICAL ACCURACY 100mm NOMINAL.

NOTE

IT IS THE RESPONSIBILITY OF THE CONTRACTOR TO LOCATE ALL SERVICES PRIOR TO THE COMMENCEMENT OF ANY EXCAVATION.

R.P. DESCRIPTION

LOT 116 ON SP301586
PARISH OF PRAIRIE



SITE PLAN

SCALE 1:2000(A1) 1:4000(A3)

ISO A1 594mm x 841mm

FILENAME: R:\23-24\RO12-23-24 - BSC Various Capital Design Projects\Design\DWG06 - Magavalis Netball Courts\3000 [Edit].dwg

PLOT DATE: 25/07/2025 10:51:59

PROJECT STAMP


DRAWING SCALE

ISSUE/REVISION

PROJECT MANAGEMENT

PROJECT IDENTIFIER

ISSUED FOR CONSTRUCTION

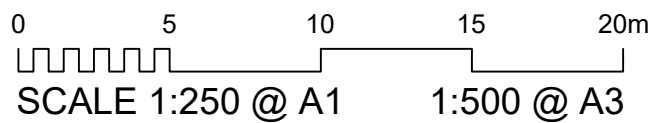

NOTE: THIS DRAWING IS SOLELY THE PROPERTY OF MCMURTRIE CONSULTING ENGINEERS PTY LTD. THE INFORMATION CONTAINED IS NOT TO BE DISCLOSED, REPRODUCED OR COPIED IN WHOLE OR PART WITHOUT WRITTEN APPROVAL FROM MCMURTRIE CONSULTING ENGINEERS PTY LTD.

ISSUE	REV	DATE	DES	DESCRIPTION
INFO	A	17.07.25	RN	ISSUED FOR INFORMATION
IFC	B	25.07.25	PL	ISSUED FOR CONSTRUCTION

THIS DOCUMENT IS UNCONTROLLED AND IS NOT TO BE USED FOR CONSTRUCTION UNTIL THIS NOTE IS REMOVED AND A DIGITAL SIGNATURE PROVIDED IN ITS PLACE

RPEQ CERTIFICATION		
RN	MV	
DESIGNER	CHECKED	APPROVED
INTERNAL PROJECT NO. R0122324		
DATUM	SURVEY	

MCE
McMurtrie Consulting Engineers
ROCKHAMPTON | BUNDABERG
PH (07) 4921 1780 | mail@mcmengineers.com | MCMENGINEERS.COM

BANANA SHIRE COUNCIL
MAGAVALIS NETBALL COURTS RESURFACING
GRADING AND GENERAL ARRANGEMENT
OPTION 3

DRAWING NUMBER
R0122324-3002

REVISION
B

LEGEND

EXISTING LIGHTING POLE, REMOVE AND REINSTATE OR REPLACE AS DIRECTED BY COUNCIL

EXISTING NETBALL POLES, REMOVE AND REINSTATE OR REPLACE AS DIRECTED BY COUNCIL

EXISTING BENCHES, REMOVE AND REINSTATE OR REPLACE AS DIRECTED BY COUNCIL

MODELLED DESIGN SURFACE LEVEL

40mm AC10 ASPHALTIC SURFACING

NOMINAL 100mm CORRECTOR.
DEPTH VARIES

EXISTING SURFACE PREPARATION
TREATMENT TO BE CONFIRMED
HaTelit C ASPHALT REINFORCEMENT GRID

SAMI SEAL BETWEEN EXISTING AND NEW
CORRECTOR LAYER/CUT AREAS FOR WATERPROOFING


50mm MILLOUT AND REPLACE EXISTING
SURFACE DEFECTS WITH DG14

MATCH INTO CONTROL LINE NEATLY

CONTROL MCC1

A | PAVEMENT PROFILE

SCALE 1:50(A1) 1:100(A3)

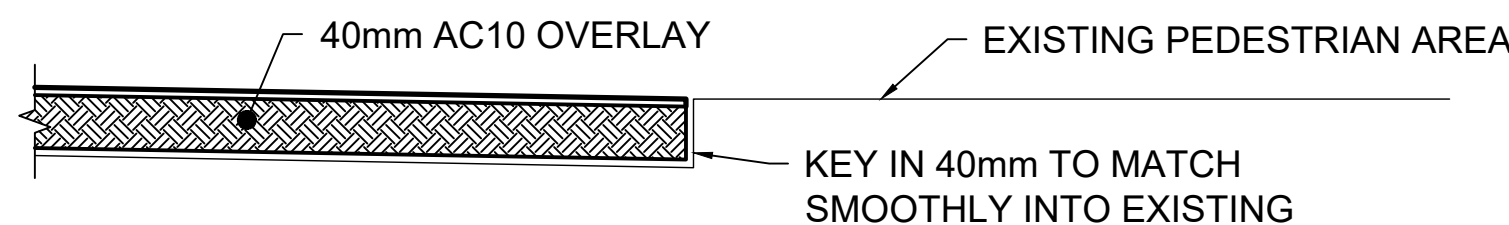

B | RESTORATION EDGE DETAIL

SCALE 1:5(A1) 1:5(A3)

MCC1 CONTROL DETAILS

PT	CHAINAGE	EASTING	NORTHING	HEIGHT	BEARING
IP 1	0.000	249611.276	7297691.598	178.320	109°06'17.78"
IP 2	88.187	249694.605	7297662.735	178.320	109°06'17.78"

CUT DEPTH RANGE

INDICATES APPROXIMATE
DEPTHS OF CUT

0m to -0.01m
-0.01m to -0.02m
-0.02m to -0.03m
-0.03m to -0.04m
-0.04m to -0.05m
-0.05m to -0.06m
-0.06m to -0.07m
-0.07m to -0.08m
-0.08m to -0.09m
-0.09m to -0.1m
Greater Than -0.1m


FILL DEPTH RANGE

INDICATES APPROXIMATE
DEPTH OF FILL

0m to 0.01m
0.01m to 0.02m
0.02m to 0.03m
0.03m to 0.04m
0.04m to 0.05m
0.05m to 0.06m
0.06m to 0.07m
0.07m to 0.08m
0.08m to 0.09m
0.09m to 0.1m
Greater Than 0.1m

NOTE

COURT MARKING TO BE CARRIED OUT
GENERALLY IN ACCORDANCE WITH
DETAIL. SETOUT TO BE DETERMINED
BASED ON EXISTING GOAL POSTS

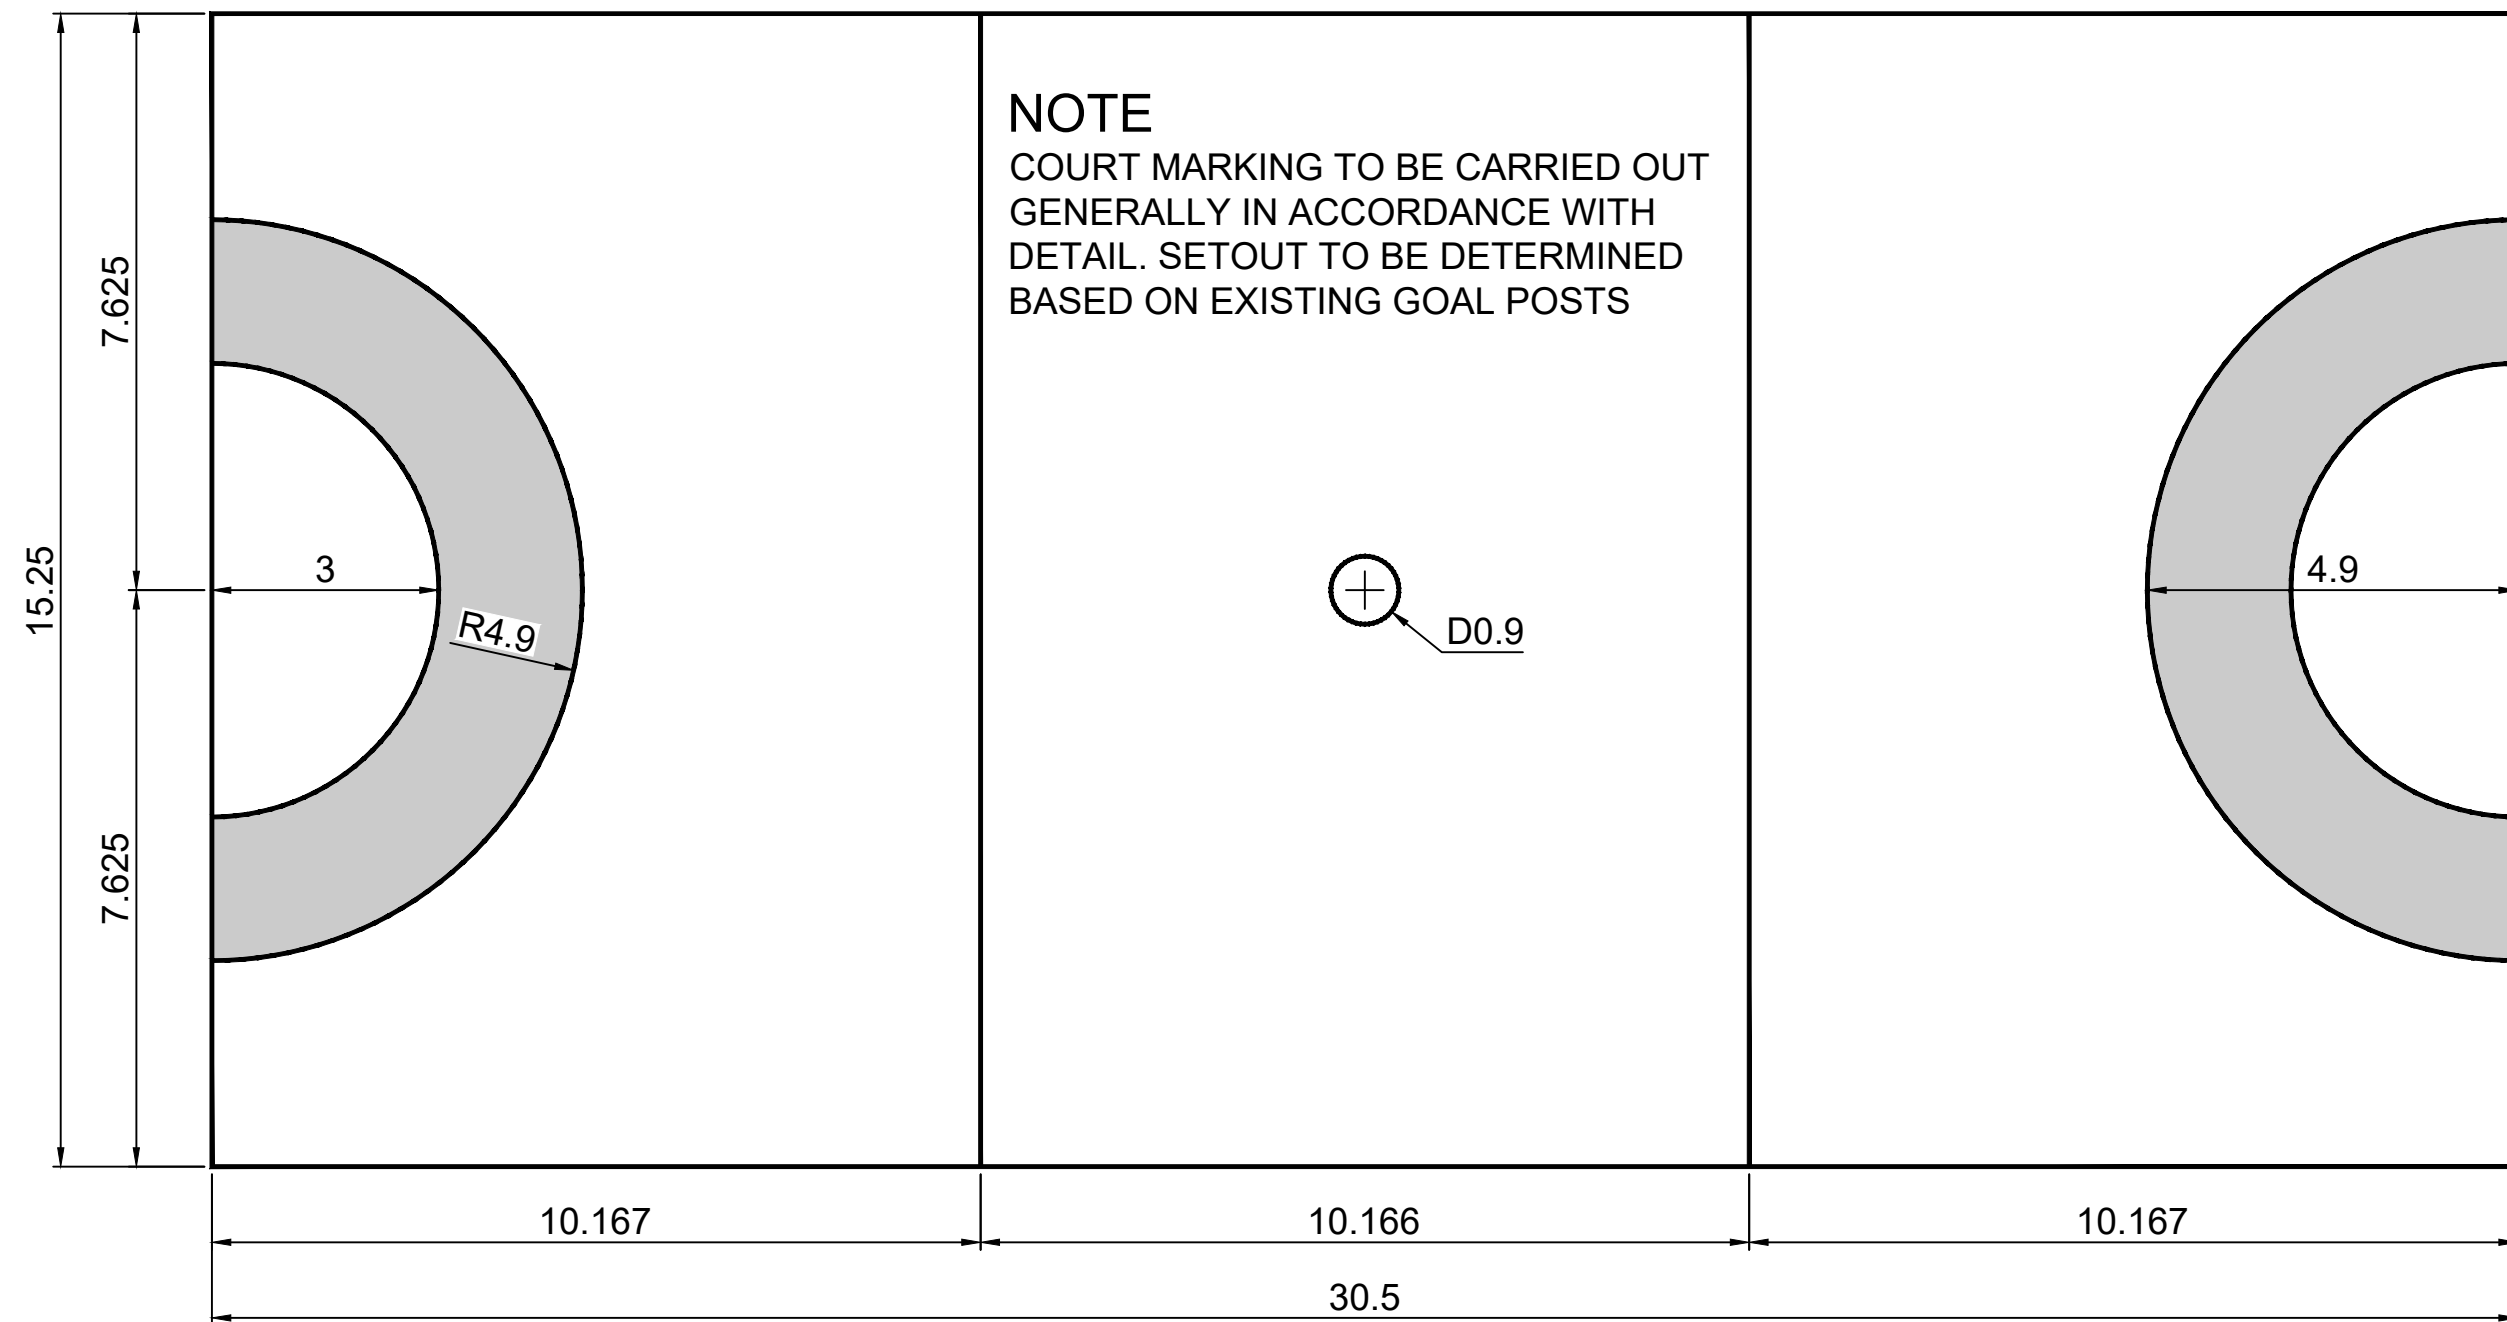


COURT MARKING LAYOUT DETAIL

SCALE 1:100(A1) 1:200(A3)

ISSUED FOR CONSTRUCTION

NOTE: THIS DRAWING IS SOLELY THE PROPERTY OF MCMURTRE CONSULTING ENGINEERS PTY LTD. THE INFORMATION CONTAINED IS NOT TO BE DISCLOSED, REPRODUCED OR COPIED IN WHOLE OR PART WITHOUT WRITTEN APPROVAL FROM MCMURTRE CONSULTING ENGINEERS PTY LTD.

DRAWING SCALE

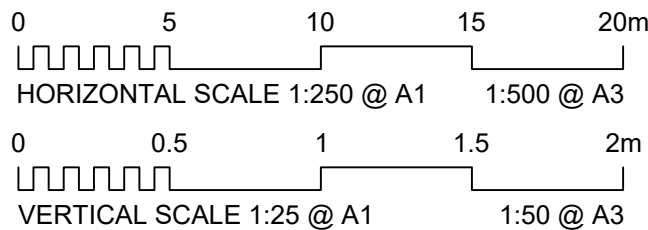

ISSUE/REVISION

ISSUE	REV	DATE	DES	DESCRIPTION
INFO	A	17.07.25		ISSUED FOR INFORMATION
IFC	B	25.07.25	RN PL	ISSUED FOR CONSTRUCTION

PROJECT MANAGEMENT

THIS DOCUMENT IS UNCONTROLLED AND IS NOT TO BE USED FOR CONSTRUCTION UNTIL THIS NOTE IS REMOVED AND A DIGITAL SIGNATURE PROVIDED IN ITS PLACE

RPEQ CERTIFICATION		
RN	MV	
DESIGNER	CHECKED	APPROVED
INTERNAL PROJECT NO. R0122324		
DATUM	SURVEY	



McMurtrie Consulting Engineers

ROCKHAMPTON | BUNDABERG

PH (07) 4921 1780 | mail@mcmengineers.com | MCMENGINEERS.COM

PROJECT IDENTIFIER

CLIENT BANANA SHIRE COUNCIL
PROJECT MAGAVALIS NETBALL COURTS RESURFACING
TITLE
CROSS SECTIONS - OPTION 3
SHEET 1 OF 3


DRAWING NUMBER
R0122324-3003

REVISION
B

ISSUED FOR CONSTRUCTION

NOTE: THIS DRAWING IS SOLELY THE PROPERTY OF MCMURTRE CONSULTING ENGINEERS PTY LTD. THE INFORMATION CONTAINED IS NOT TO BE DISCLOSED, REPRODUCED OR COPIED IN WHOLE OR PART WITHOUT WRITTEN APPROVAL FROM MCMURTRE CONSULTING ENGINEERS PTY LTD.

DRAWING SCALE

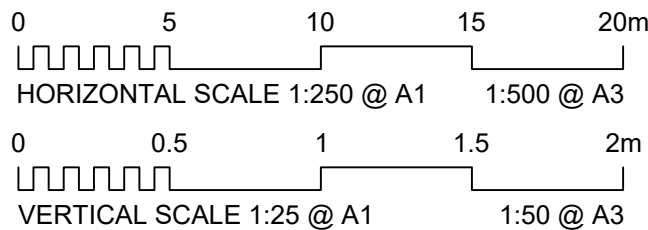

ISSUE/REVISION

ISSUE	REV	DATE	DES	DESCRIPTION
INFO	A	17.07.25		ISSUED FOR INFORMATION
IFC	B	25.07.25	RN PL	ISSUED FOR CONSTRUCTION

PROJECT MANAGEMENT

THIS DOCUMENT IS UNCONTROLLED AND IS NOT TO BE USED FOR CONSTRUCTION UNTIL THIS NOTE IS REMOVED AND A DIGITAL SIGNATURE PROVIDED IN ITS PLACE

RPEQ CERTIFICATION		
RN	MV	
DESIGNER	CHECKED	APPROVED
INTERNAL PROJECT NO. R0122324		
DATUM	SURVEY	



McMurtrie Consulting Engineers

ROCKHAMPTON | BUNDABERG

PH (07) 4921 1780 |mail@mcmengineers.com |MCMENGINEERS.COM

PROJECT IDENTIFIER


CLIENT BANANA SHIRE COUNCIL
PROJECT MAGAVALIS NETBALL COURTS RESURFACING
TITLE

CROSS SECTIONS - OPTION 3
SHEET 2 OF 3


DRAWING NUMBER
R0122324-3004

REVISION
B


DATUM 177.0
CH 70
E 249677.42
N 7297668.687

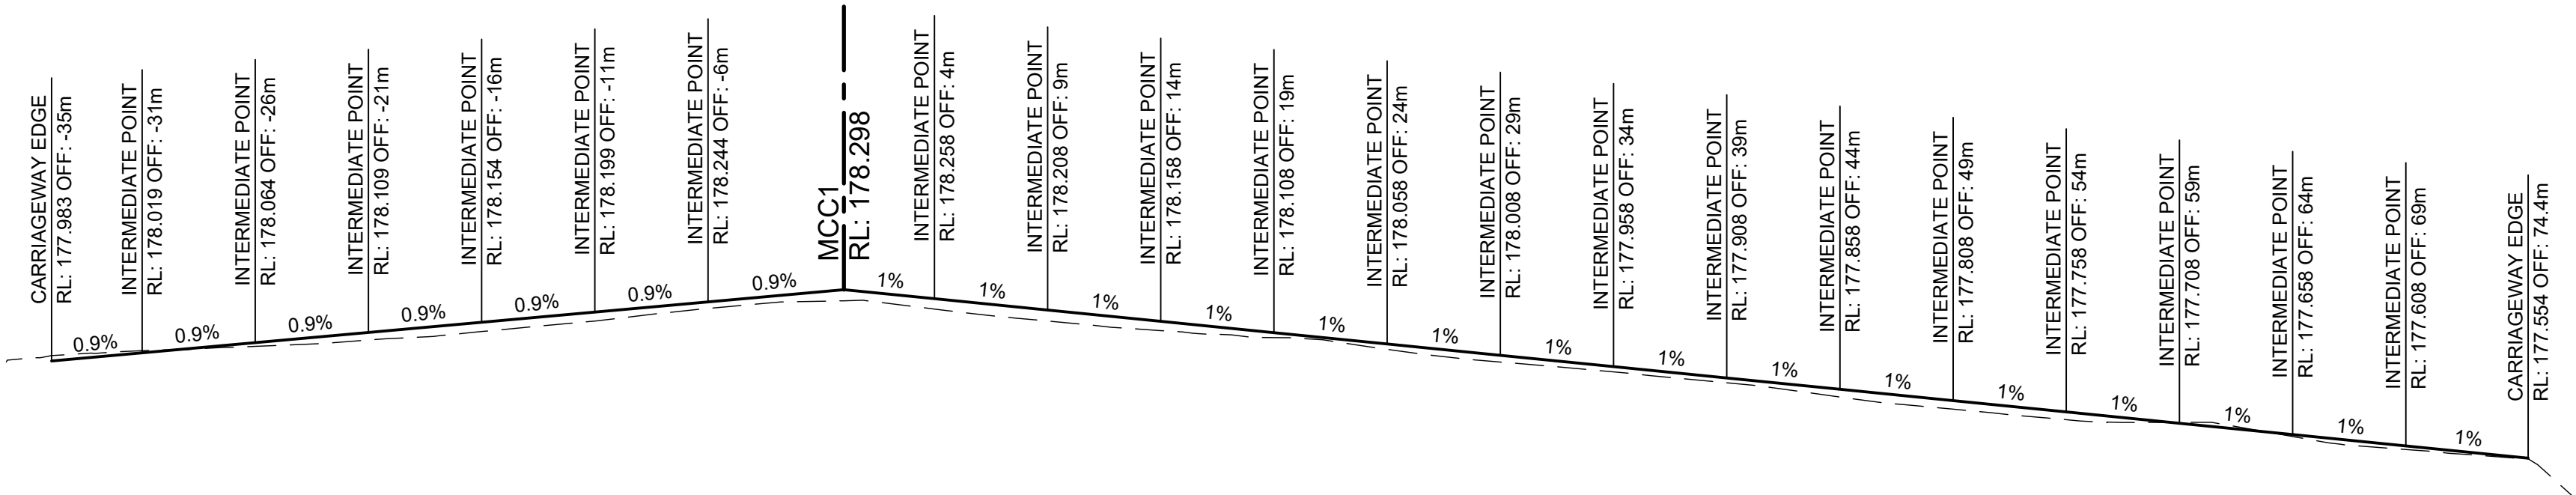

DATUM 177.0
CH 60
E 249667.971
N 7297671.96

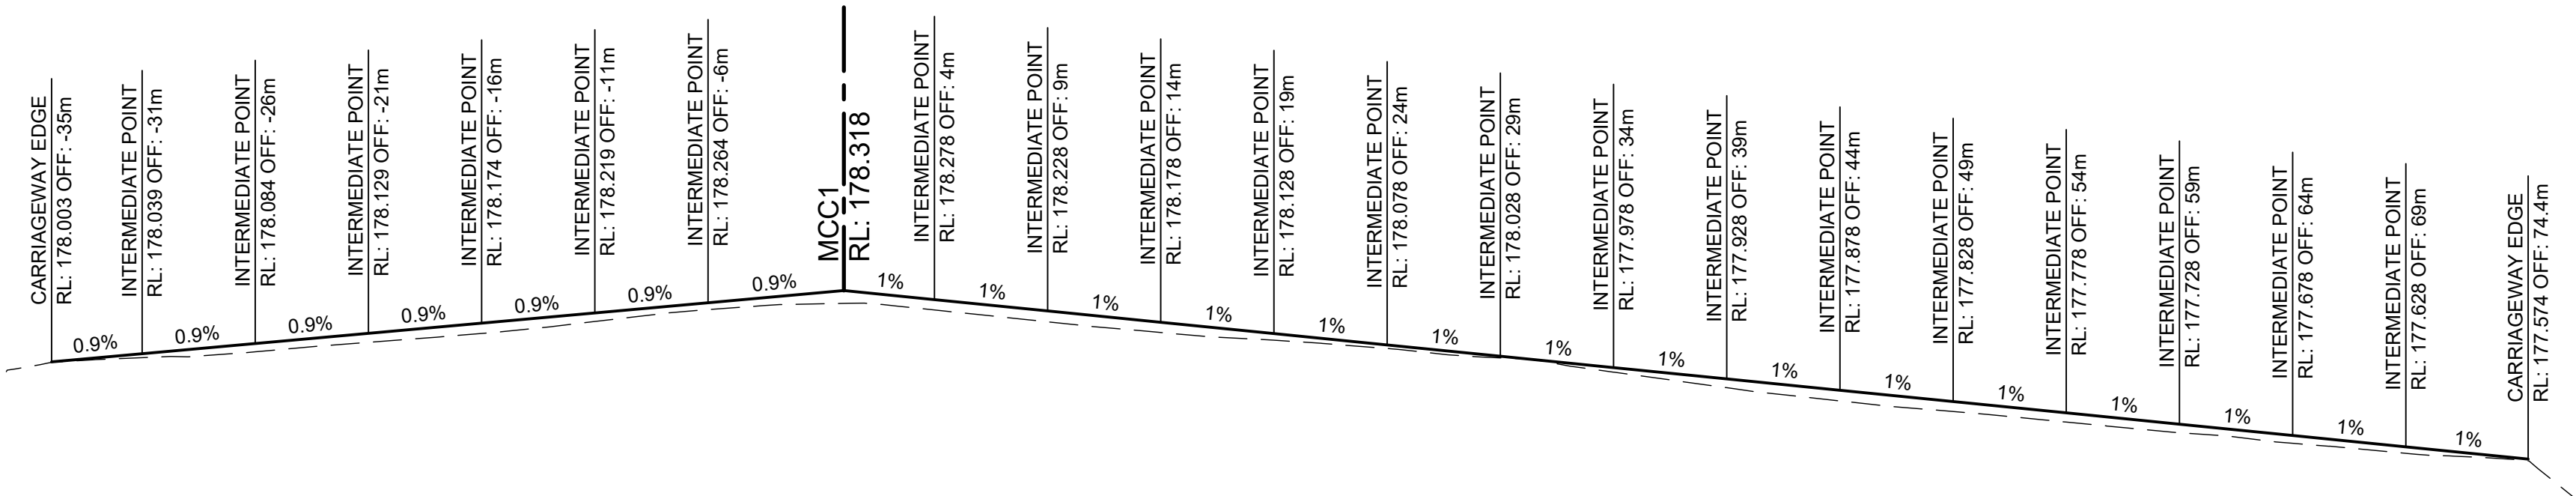

DATUM 177.0
CH 50
E 249658.522
N 7297675.233

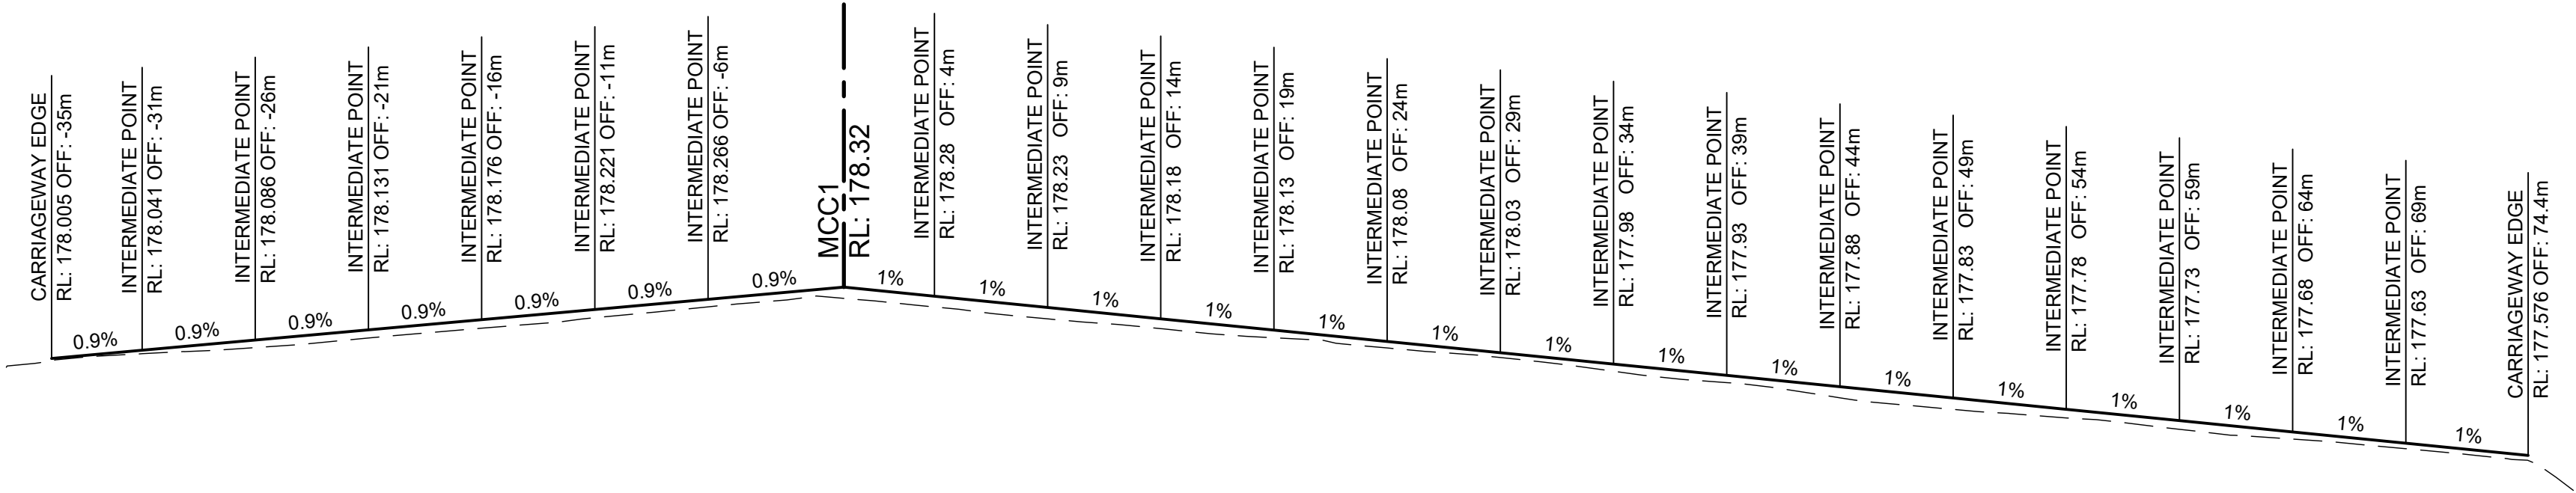


DATUM 177.0
CH 40
E 249649.073
N 7297678.506

PROJECT STAMP

ISSUED FOR CONSTRUCTION

NOTE: THIS DRAWING IS SOLELY THE PROPERTY OF MCMURTRIE CONSULTING ENGINEERS PTY LTD. THE INFORMATION CONTAINED IS NOT TO BE DISCLOSED, REPRODUCED OR COPIED IN WHOLE OR PART WITHOUT WRITTEN APPROVAL FROM MCMURTRIE CONSULTING ENGINEERS PTY LTD.

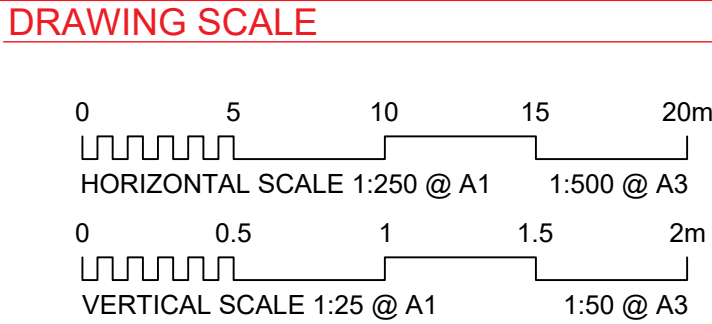

ISSUE/REVISION				
ISSUE	REV	DATE	DES	DESCRIPTION
INFO	A	17.07.25		
IFC	B	25.07.25	RN PL	ISSUED FOR INFORMATION ISSUED FOR CONSTRUCTION

PROJECT MANAGEMENT		
THIS DOCUMENT IS UNCONTROLLED AND IS NOT TO BE USED FOR CONSTRUCTION UNTIL THIS NOTE IS REMOVED AND A DIGITAL SIGNATURE PROVIDED IN ITS PLACE		
RPEQ CERTIFICATION		
RN	MV	
DESIGNER	CHECKED	APPROVED
INTERNAL PROJECT NO.		R0122324
DATUM	SURVEY	



McMurtrie Consulting Engineers

ROCKHAMPTON | BUNDABERG

PH (07) 4921 1780 |mail@mcmengineers.com |MCMENGINEERS.COM

PROJECT IDENTIFIER

CLIENT BANANA SHIRE COUNCIL
PROJECT MAGAVALIS NETBALL COURTS RESURFACING
TITLE

CROSS SECTIONS - OPTION 3
SHEET 3 OF 3

DRAWING NUMBER

R0122324-3005